


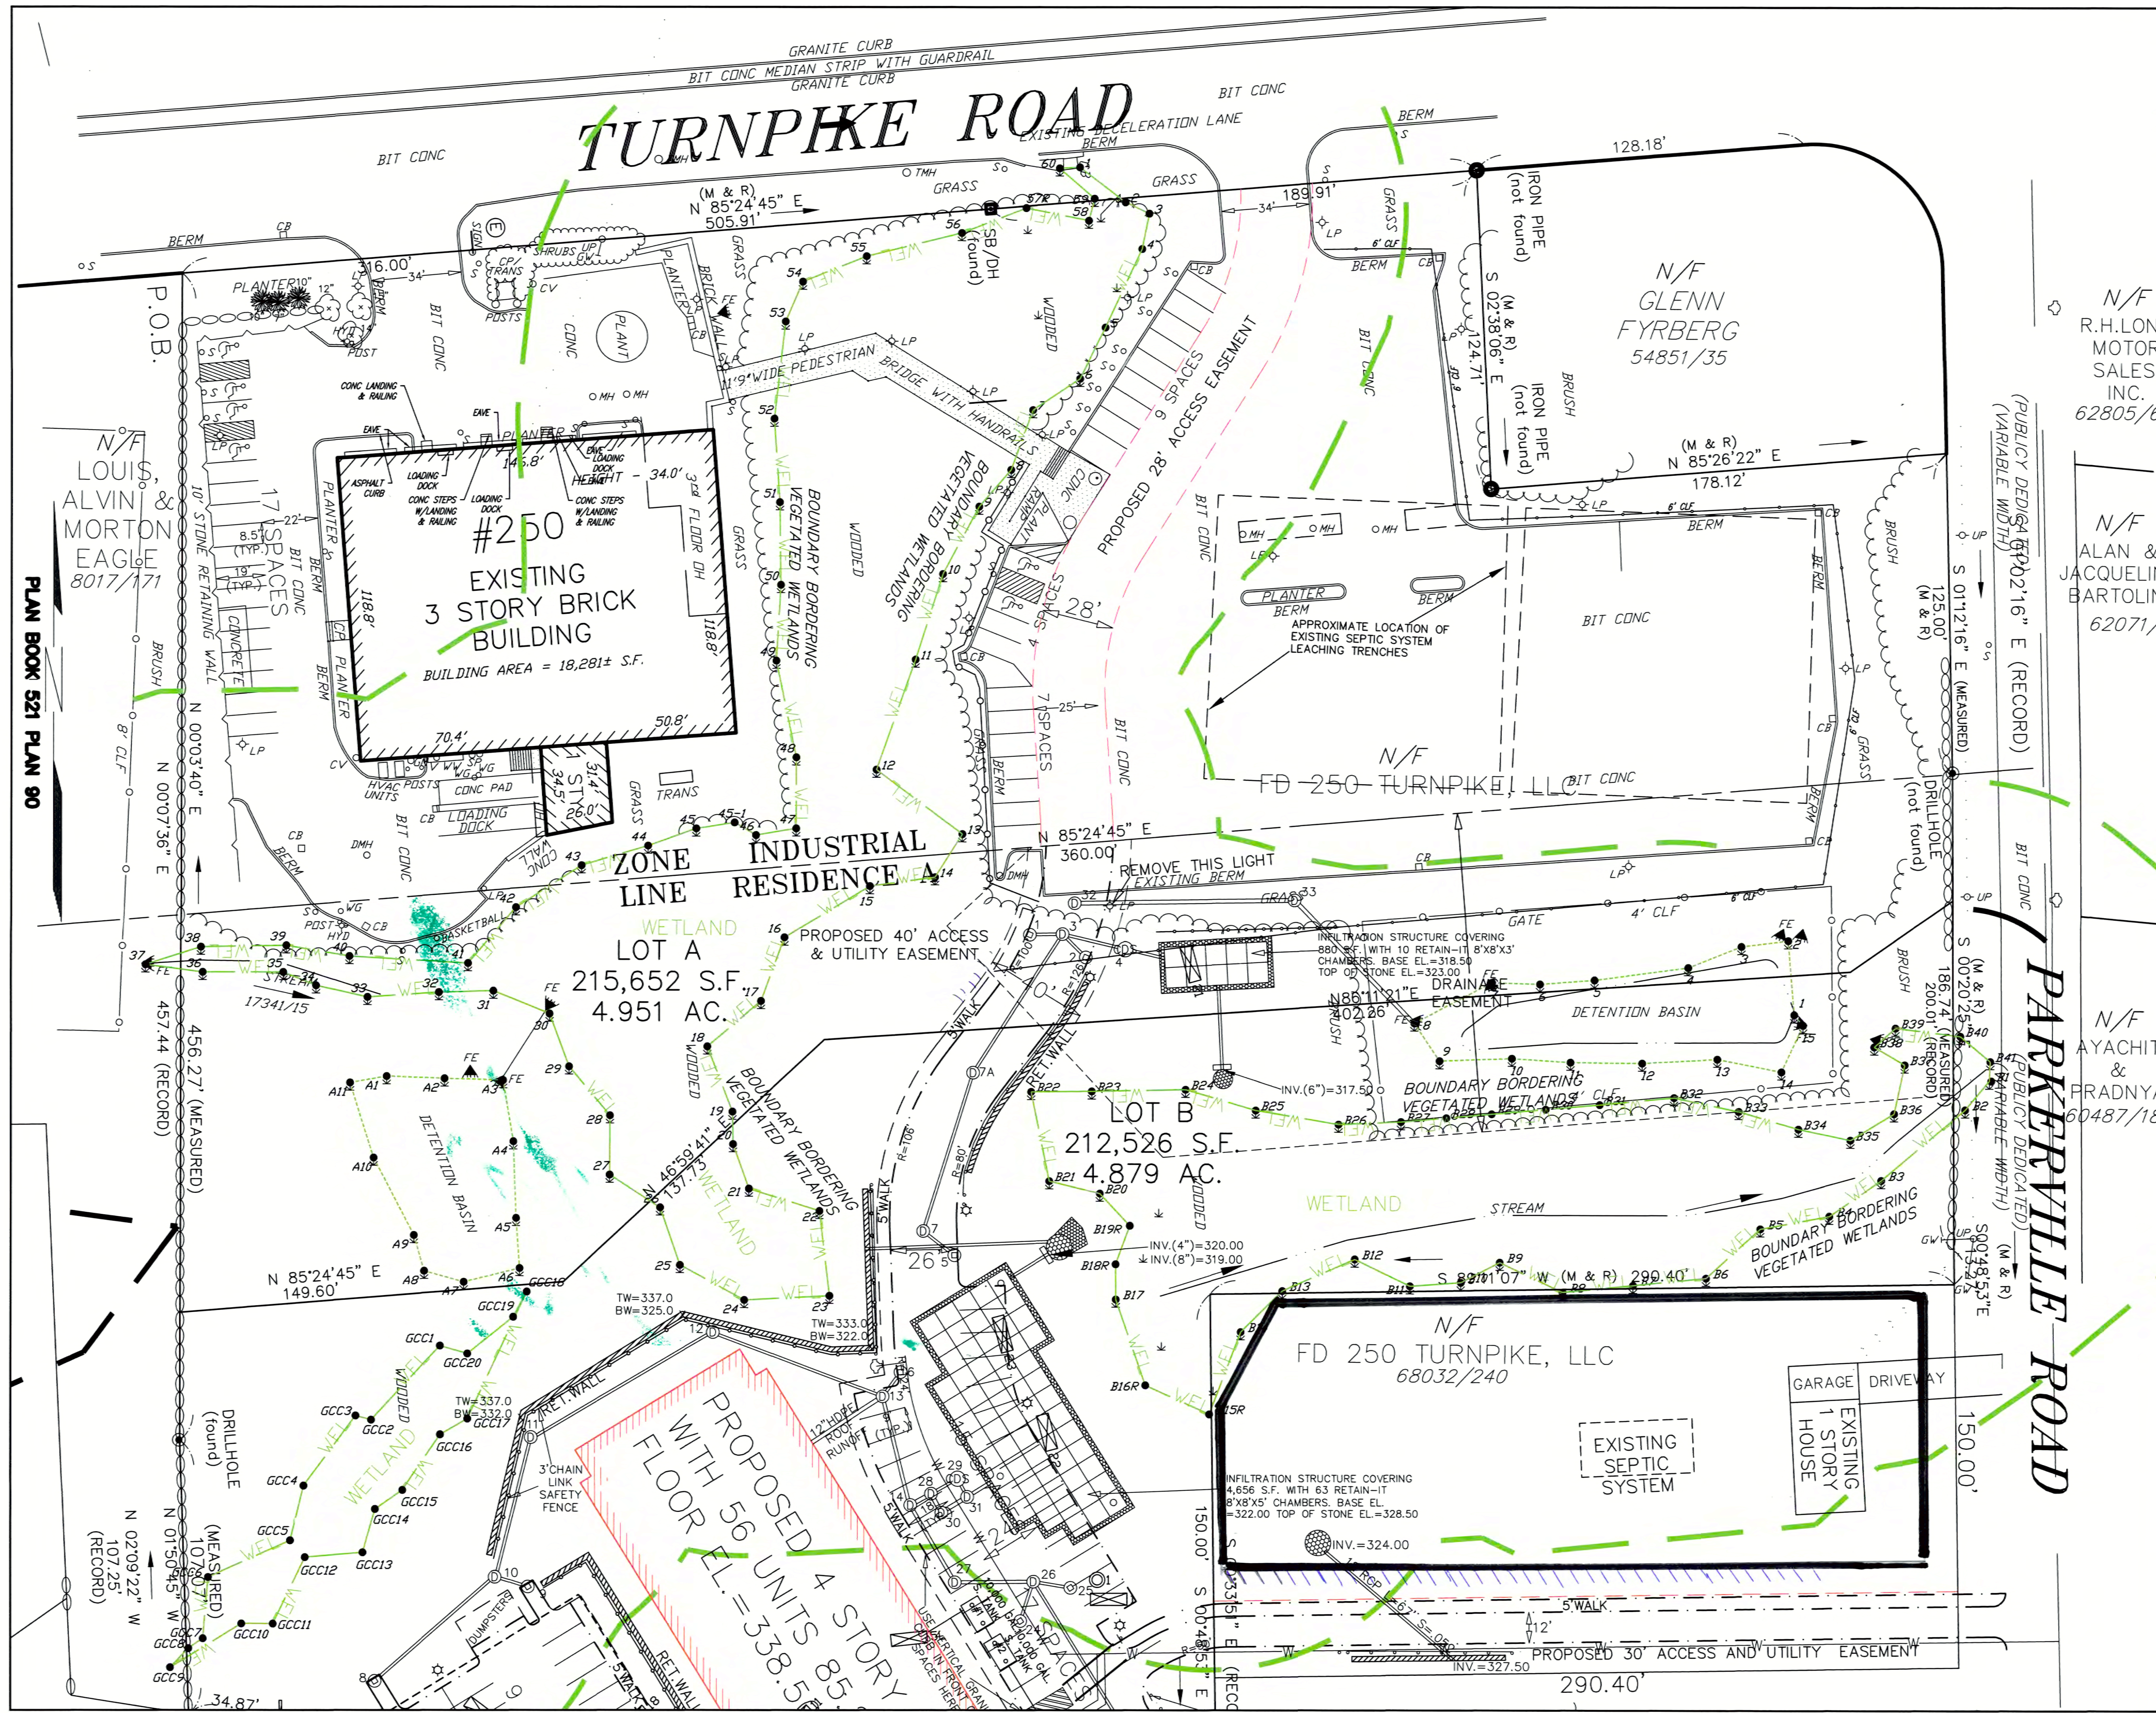

KEY


- 2' CONTOUR
- 10' CONTOUR
- EXISTING EDGE OF PAVEMENT
- UTILITY POLE
- OVERHEAD WIRES
- WETLAND
- WETLAND EDGE
- 100' BUFFER ZONE EDGE
- STONE WALL
- EXISTING TREE LINE
- OFFICIAL DEEP OBSERVATION HOLE
- OFFICIAL PERCOLATION TEST
- PROPOSED CATCH BASIN
- PROPOSED DRAIN MANHOLE
- PROPOSED EDGE OF PAVEMENT

COMPREHENSIVE PERMIT PLAN APPROVED BY THE SOUTHBOROUGH ZONING BOARD OF APPEALS ON _____

AZIMUTH LAND DESIGN, LLC
Professional Engineers & Erosion Control Specialists
118 Turnpike Road, Suite 200, Southborough, MA 01772
Telephone (508) 485-0137 james@azimuthlanddesign.com

JAMES I. TETRAULT
CIVIL
No. 38548
PROFESSIONAL ENGINEER

CLT. NO.	502	JOB NO.	245-502
DATE:	APRIL 15, 2024	DWG NO.	250TURNPIKECURRENT
REVISIONS			
DATE:		DESCRIPTION	

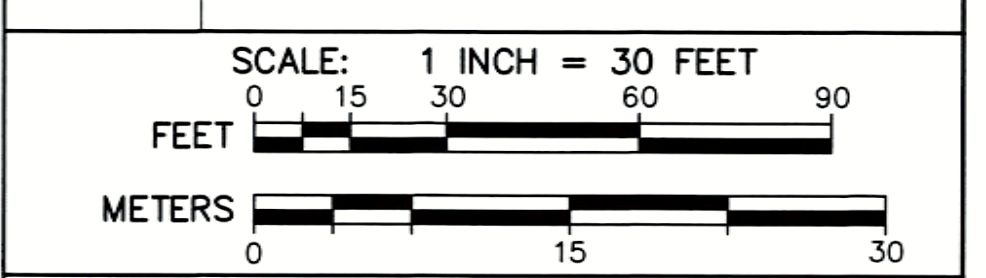

SITE PLAN OF LAND
AT 250 TURNPIKE ROAD
IN
SOUTHBOROUGH, MASS.
OWNER & APPLICANT:
FD 250 TURNPIKE, LLC
118 TURNPIKE ROAD, SUITE 300
SOUTHBOROUGH, MA 01772
UTILITY U1