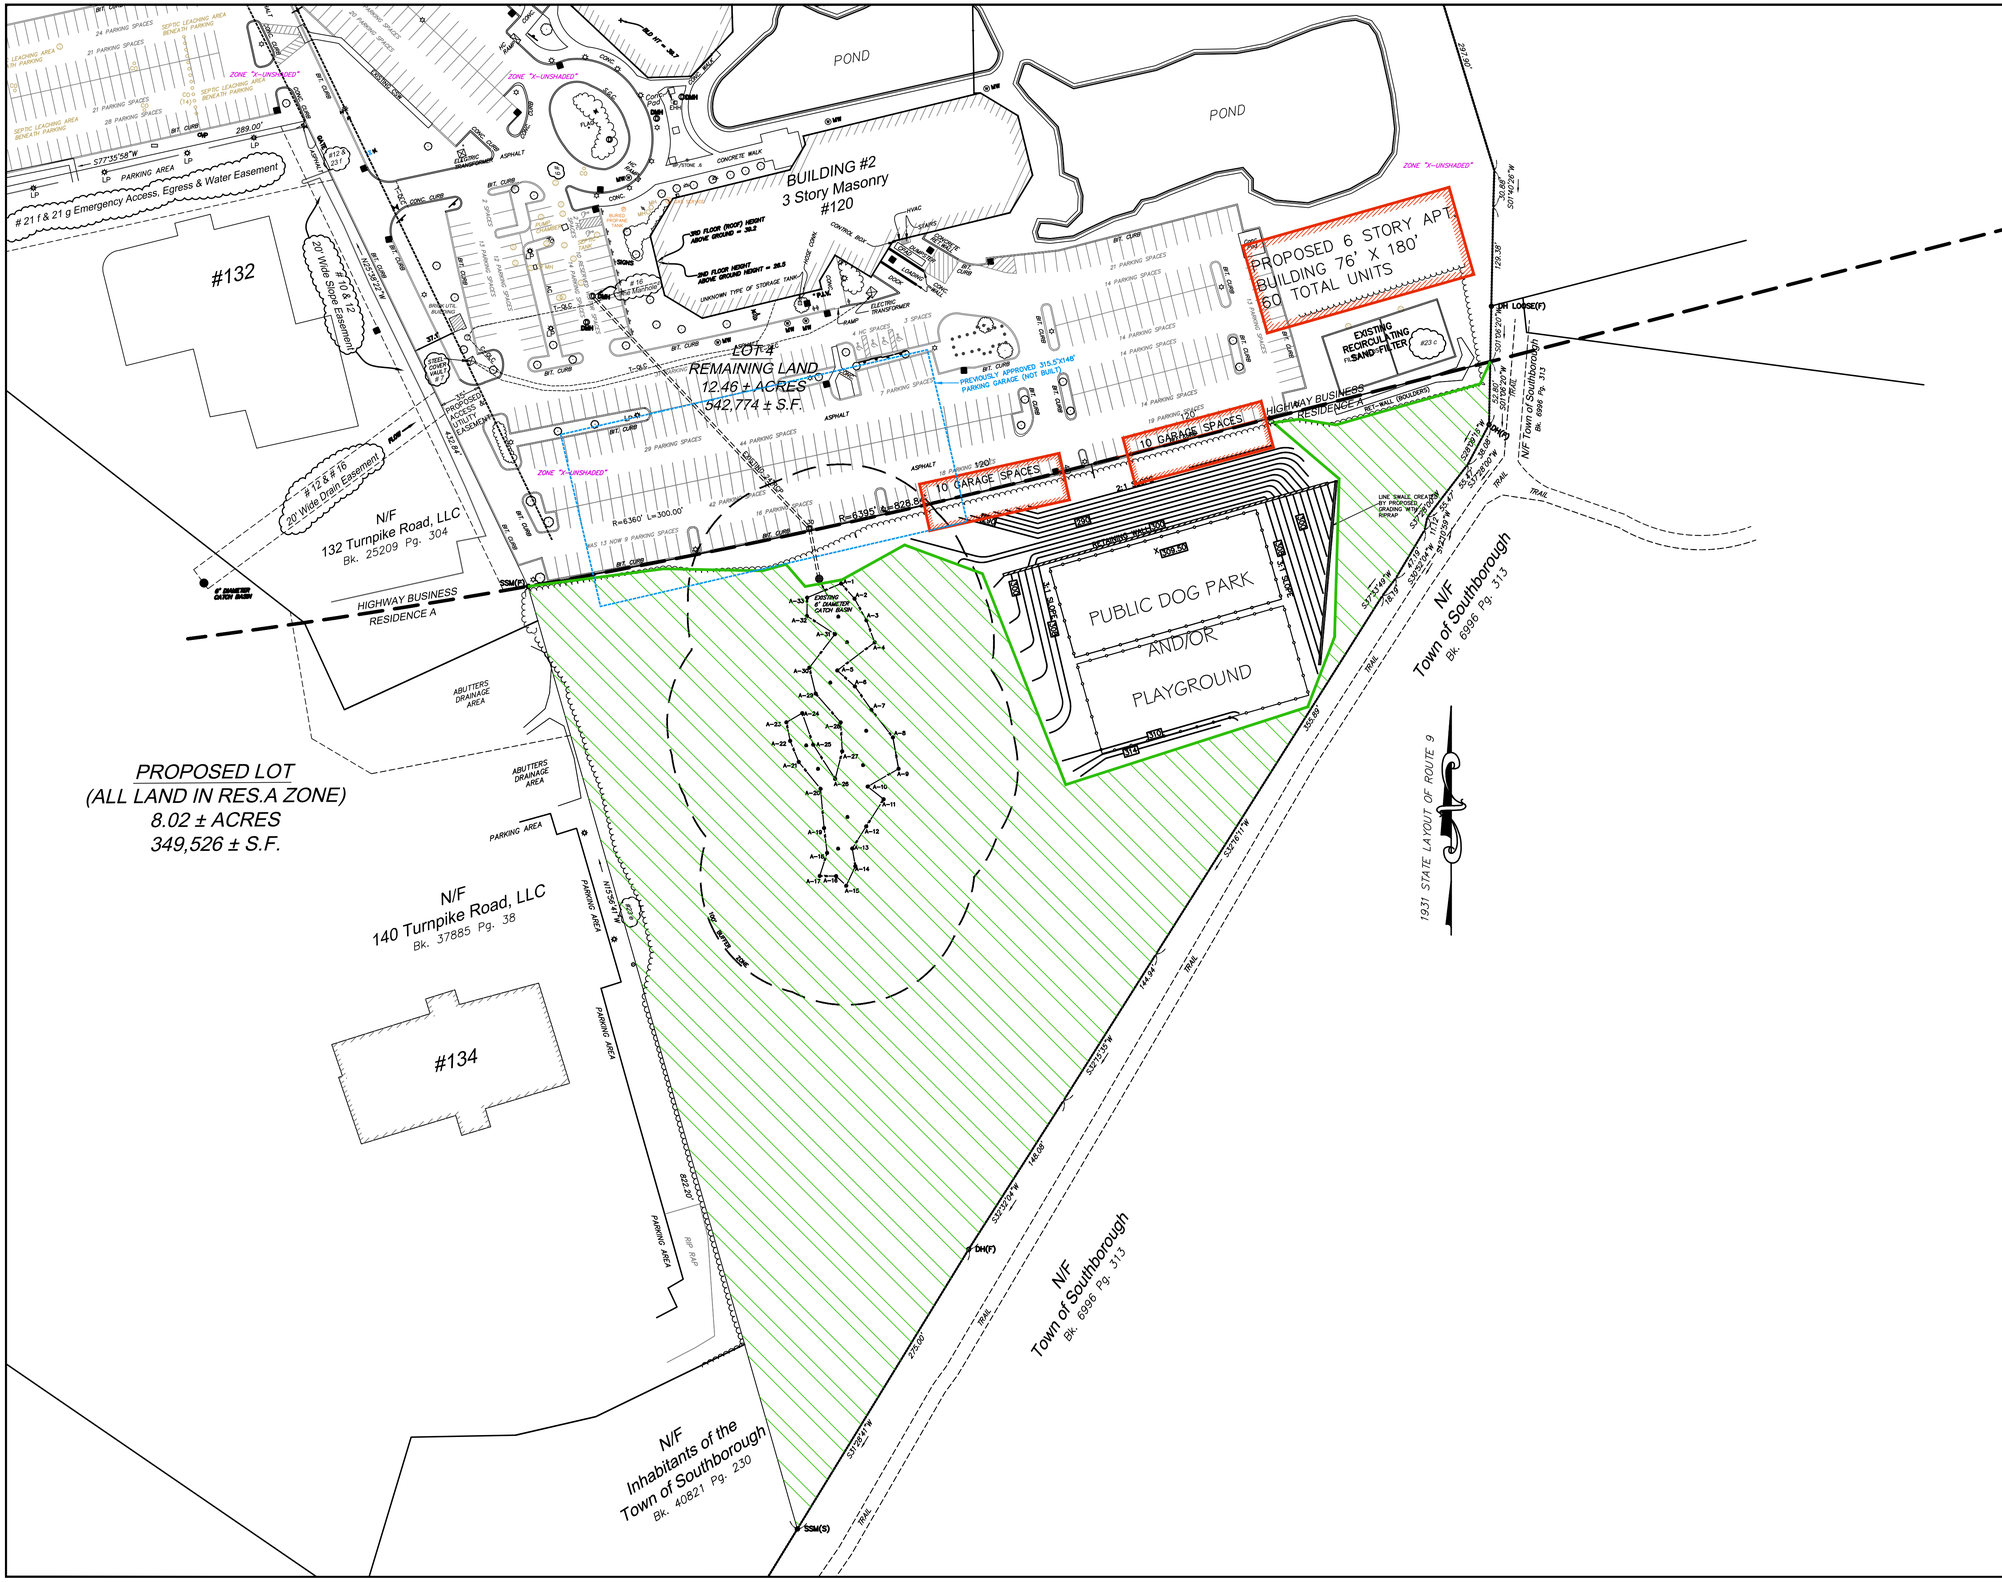

NOTES:

1. THE AREA HATCHED IN GREEN IS 6.2 ACRES.
2. EXISTING FEATURES SHOWN ON THIS PLAN WERE LOCATED BY DGT ASSOCIATES AND REALMAPINFO, LLC.
2. WETLAND RESOURCE AREA BOUNDARIES SHOWN WERE DELINEATED BY GODDARD CONSULTING, LLC.

AZIMUTH LAND DESIGN, LLC

Professional Engineers & Erosion Control Specialists
118 Turnpike Road, Suite 200, Southborough, MA 01772
Telephone (508)-485-0137 jamest@azimuthlanddesign.co

CLT. NO.	JOB NO.
502	245-502
DATE: MAY 11, 2024	DWG NO. 120TURNPIKECURRENT

REVISIONS

DATE:	DESCRIPTION

SCALE: 1 INCH = 60 FEET

FEET 0 30 60 120 180

METERS 0 30 60

CONCEPT PLAN OF ALTERNATIVE LAYOUT

AT 120 TURNPIKE ROAD
IN
SOUTHBOROUGH, MASS.

OWNER & APPLICANT:

FD 120 TURNPIKE, LLC
118 TURNPIKE ROAD, SUITE 300
SOUTHBOROUGH, MA 01772