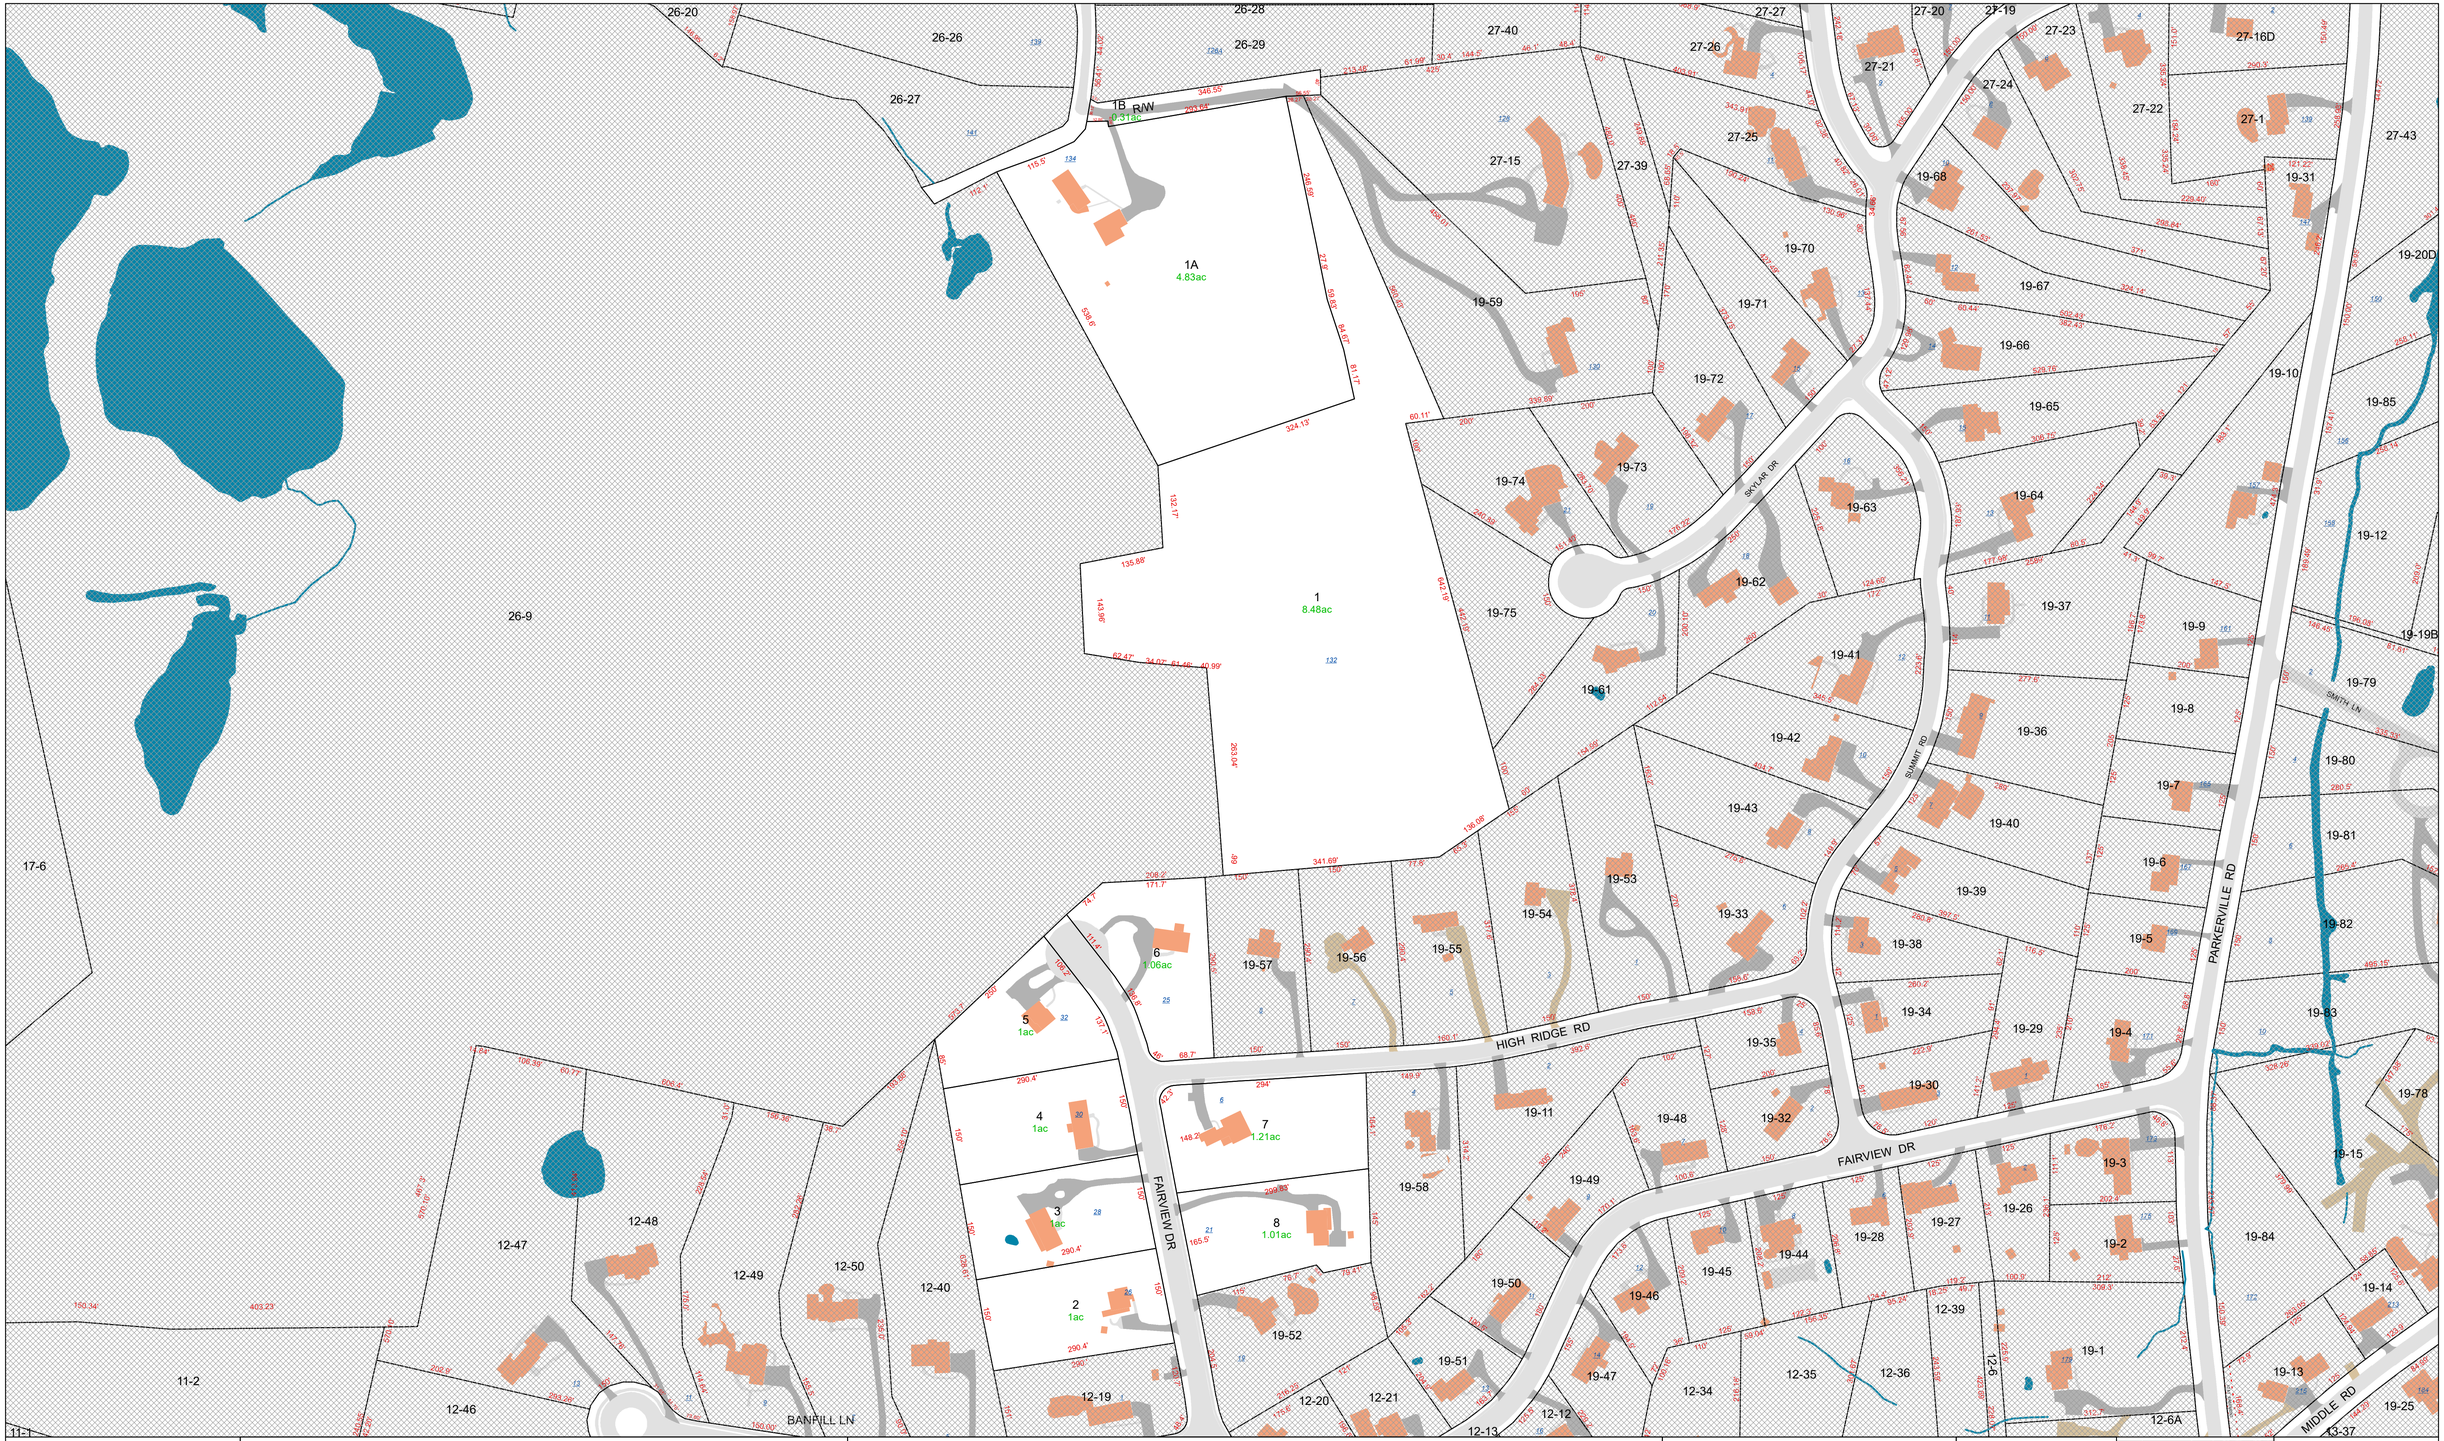

REVISED & REPRINTED BY:
CAI Technologies
Precision Mapping. Geospatial Solutions

Town Boundary
Parcels
Parcel Hooks
Easement Lines
Streams
Lakes & Ponds
Buildings
41 Lot Number
1.2 ac. Acreage
100 Dimension

TOWN OF SOUTHBOROUGH INCORPORATED JULY 8, 1727 MASSACHUSETTS

PROPERTY MAP

TOWN OF SOUTHBOROUGH

WORCESTER COUNTY, MASSACHUSETTS

THE INFORMATION SHOWN HEREON IS FOR ASSESSING PURPOSES ONLY. NO LIABILITY FOR ERROR IS ASSUMED BY THE TOWN OF SOUTHBOROUGH. NOT TO BE USED FOR CONVEYANCES.

0 35 70 140 210 280 Feet

MAP PRODUCED AS OF JANUARY 2025

Map
18