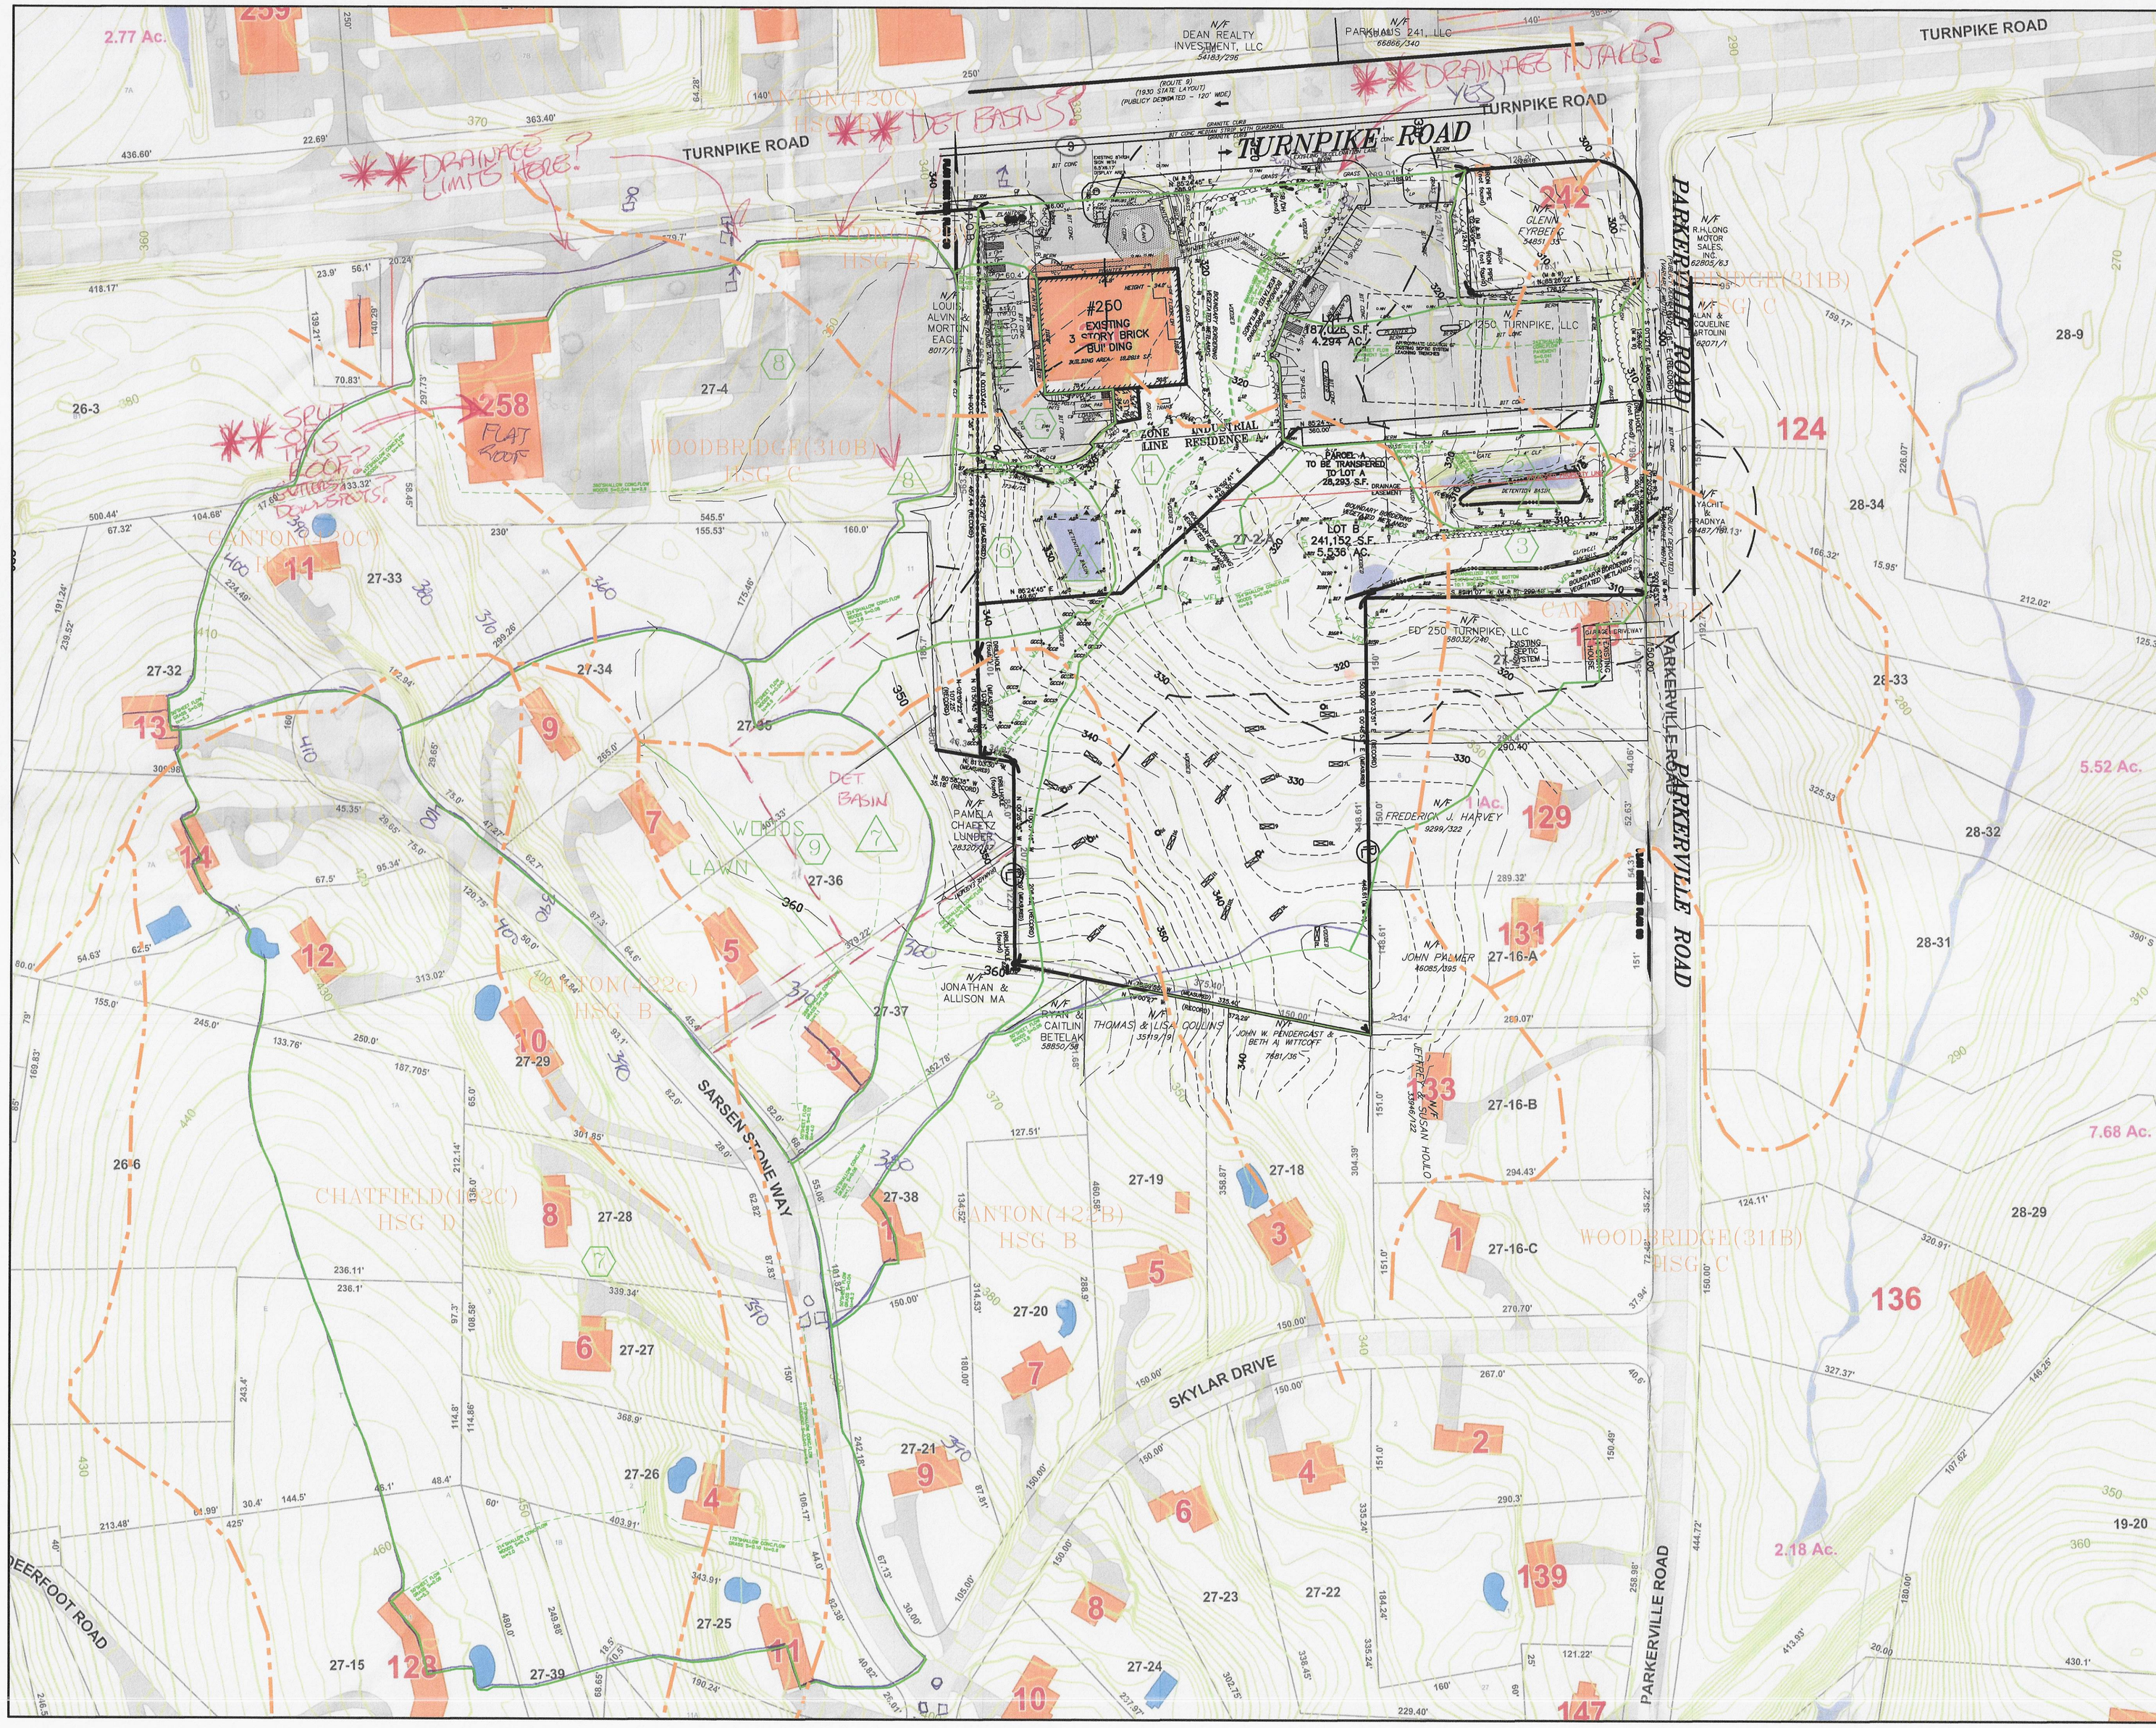

KEY

- 320 — 2' CONTOUR
- 320 — 10' CONTOUR
- EXISTING EDGE OF PAVEMENT
- UTILITY POLE
- OHW — OVERHEAD WIRES
- WFL — WETLAND EDGE
- 100' BUFFER ZONE EDGE
- STONE WALL
- EXISTING TREE LINE
- 4 — OFFICIAL DEEP OBSERVATION HOLE
- A — OFFICIAL PERCOLATION TEST
- EXISTING OAK TREE
- CDS — PROPOSED CDS STORMWATER FILTRATION UNIT
- PROPOSED 6 FOOT HIGH CHAIN LINK W. SLATS PRIVACY/SCREENING FENCE
- 1 — DETENTION BASIN
- 4 — SUBCATCHMENT

AZIMUTH LAND DESIGN, LLC

Professional Engineers & Erosion Control Specialists

118 Turnpike Road, Suite 200, Southborough, MA 01772
Telephone (508)-485-0137 jamest@azimuthlanddesign.co

COMMONWEALTH OF MASSACHUSETTS JAMES L. TETREAULT CIVIL NO. 39949 REGISTERED PROFESSIONAL ENGINEER

7/14/2023

CLT. NO. 502	JOB NO. 245–502
DATE: JULY 16, 2023	DWG NO. 250TURNPIKECURRENT

REVISIONS

DATE:	DESCRIPTION

SCALE: 1 INCH = 80 FEET

FEET 0 40 80 160 240

METERS 0 40 80

PREDEVELOPMENT DRAINAGE AREA PLAN

AT 250 TURNPIKE ROAD

IN

SOUTHBOROUGH, MASS.

OWNER & APPLICANT:

FD 250 TURNPIKE, LLC
118 TURNPIKE ROAD, SUITE 300
SOUTHBOROUGH, MA 01772